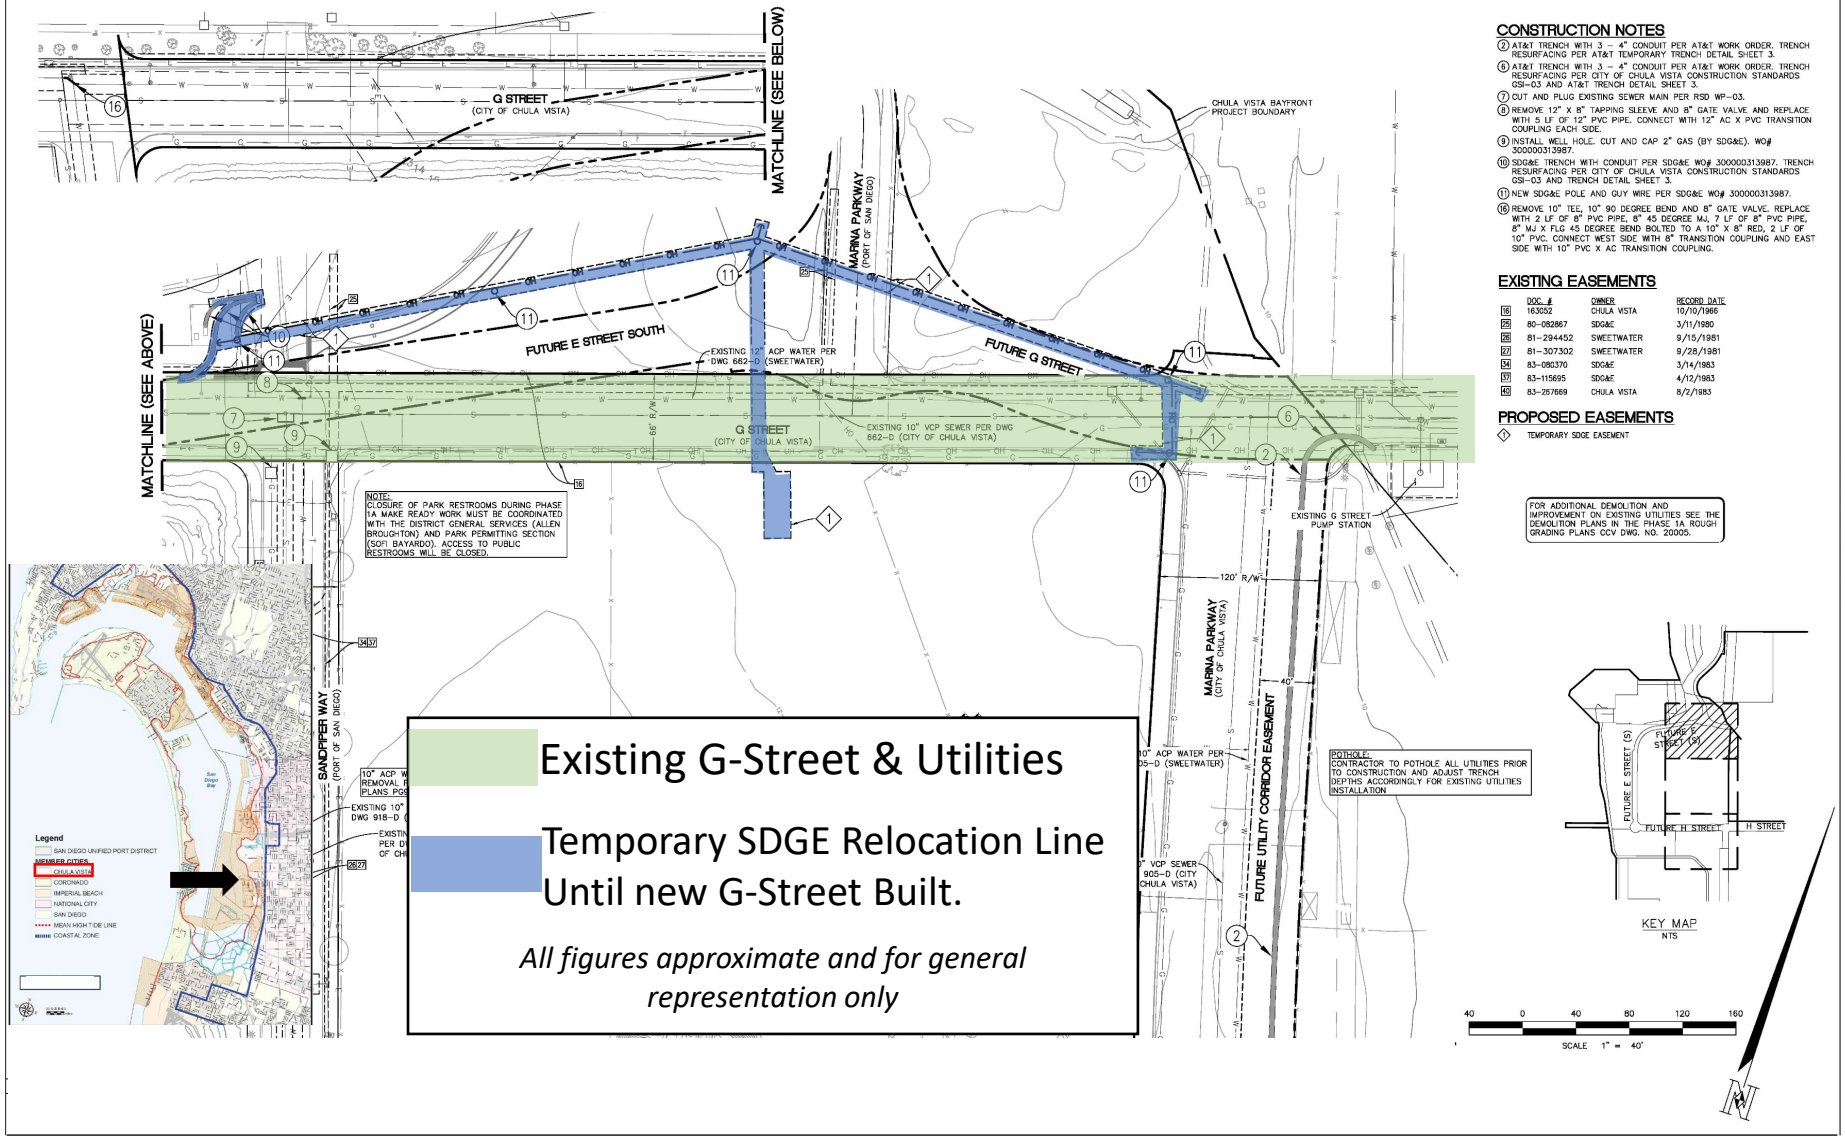

CONSTRUCTION NOTES

(2) AT&T TRENCH WITH 3 – 4" CONDUIT PER AT&T WORK ORDER. TRENCH RESURFACING PER AT&T TEMPORARY TRENCH DETAIL SHEET 3.

(6) AT&T TRENCH WITH 3 – 4" CONDUIT PER AT&T WORK ORDER. TRENCH RESURFACING PER CITY OF CHULA VISTA CONSTRUCTION STANDARDS GSI-03 AND AT&T TRENCH DETAIL SHEET 3.

(7) CUT AND PLUG EXISTING SEWER MAIN PER RSD WP-03.

(8) REMOVE 12" X 8" TAPPING SLEEVE AND 8" GATE VALVE AND REPLACE WITH 5 LF OF 12" PVC PIPE. CONNECT WITH 12" AC X PVC TRANSITION COUPLING EACH SIDE.

(9) INSTALL WELL HOLE. CUT AND CAP 2" GAS (BY SDG&E). WO# 300000313987.

(10) SDG&E TRENCH WITH CONDUIT PER SDG&E WO# 300000313987. TRENCH RESURFACING PER CITY OF CHULA VISTA CONSTRUCTION STANDARDS GSI-03 AND TRENCH DETAIL SHEET 3.

(11) NEW SDG&E POLE AND GUY WIRE PER SDG&E WO# 300000313987.

(16) REMOVE 10" TEE, 10" 90 DEGREE BEND AND 8" GATE VALVE. REPLACE WITH 2 LF OF 8" PVC PIPE, 8" 45 DEGREE MJ, 7 LF OF 8" PVC PIPE, 8" MJ X FLG 45 DEGREE BEND BOLTED TO A 10" X 8" RED, 2 LF OF 10" PVC. CONNECT WEST SIDE WITH 8" TRANSITION COUPLING AND EAST SIDE WITH 10" PVC X AC TRANSITION COUPLING.

EXISTING EASEMENTS

	DOC. #	OWNER	RECORD DATE
16	163052	CHULA VISTA	10/10/1966
25	80-082867	SDG&E	3/11/1980
26	81-294452	SWEETWATER	9/15/1981
27	81-307302	SWEETWATER	9/28/1981
34	83-080370	SDG&E	3/14/1983
37	83-115695	SDG&E	4/12/1983
40	83-257669	CHULA VISTA	8/2/1983

PROPOSED EASEMENTS

(1) TEMPORARY SDGE EASEMENT

CHULA VISTA BAYFRONT