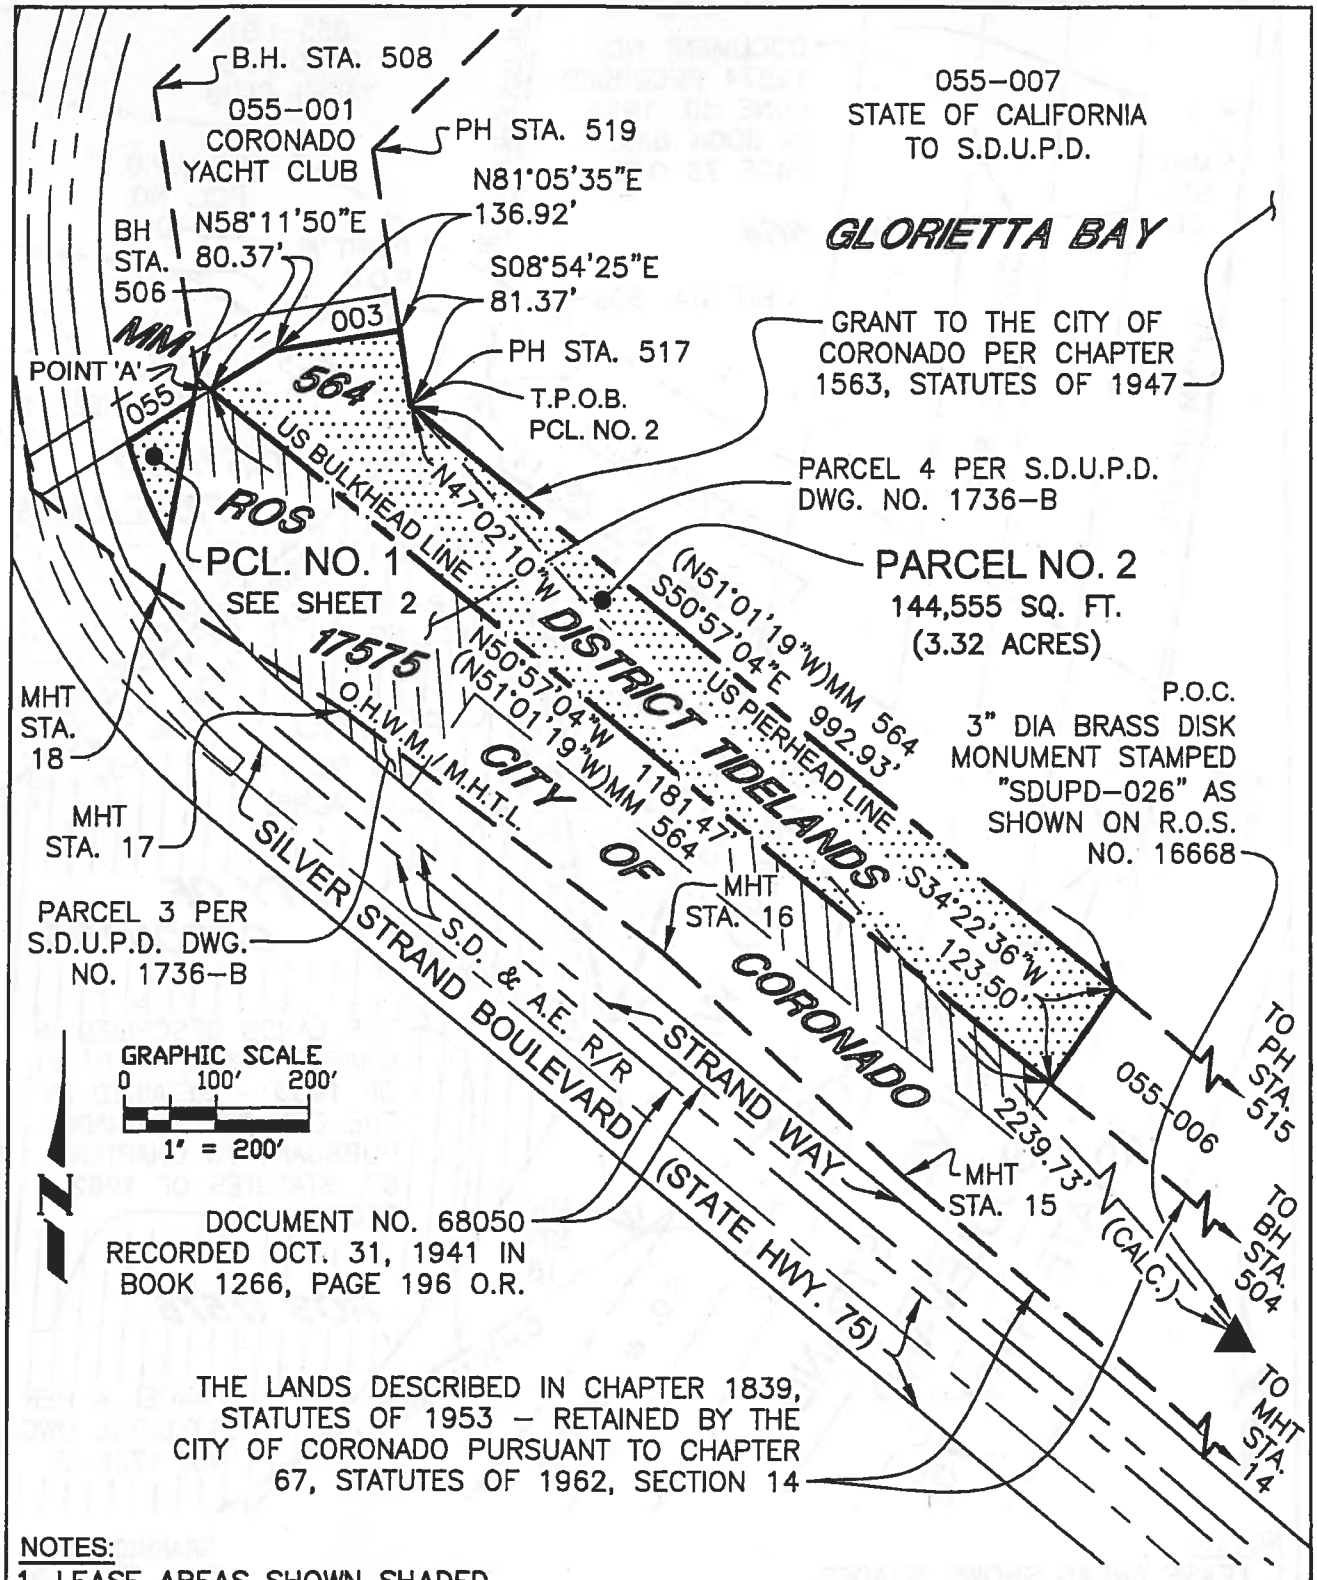

NOTES:

1. LEASE AREAS SHOWN SHADED.
2. BEARINGS AND DISTANCES ARE GRID AND BASED UPON THE CALIFORNIA COORDINATE SYSTEM, ZONE 6, N.A.D. 83, EPOCH 1991.35.

DRAWN CSH CHECKED REVIEWED JFD	**SAN DIEGO UNIFIED PORT DISTRICT** TIDELAND LEASE WITHIN CORPORATE LIMITS OF CORONADO CITY OF CORONADO	DATE JULY, 2012 SCALE 1"=200' REF
APPROVED GARY L. HUS, L.S. 7019		DRAWING NO. SHEET 1 OF 2 055-005

P:\3893\SURVEY_BNDRY\Task 3A-8\3893_Dwg 055-005.dwg

Attachment A to Agenda File No. 2015-1666

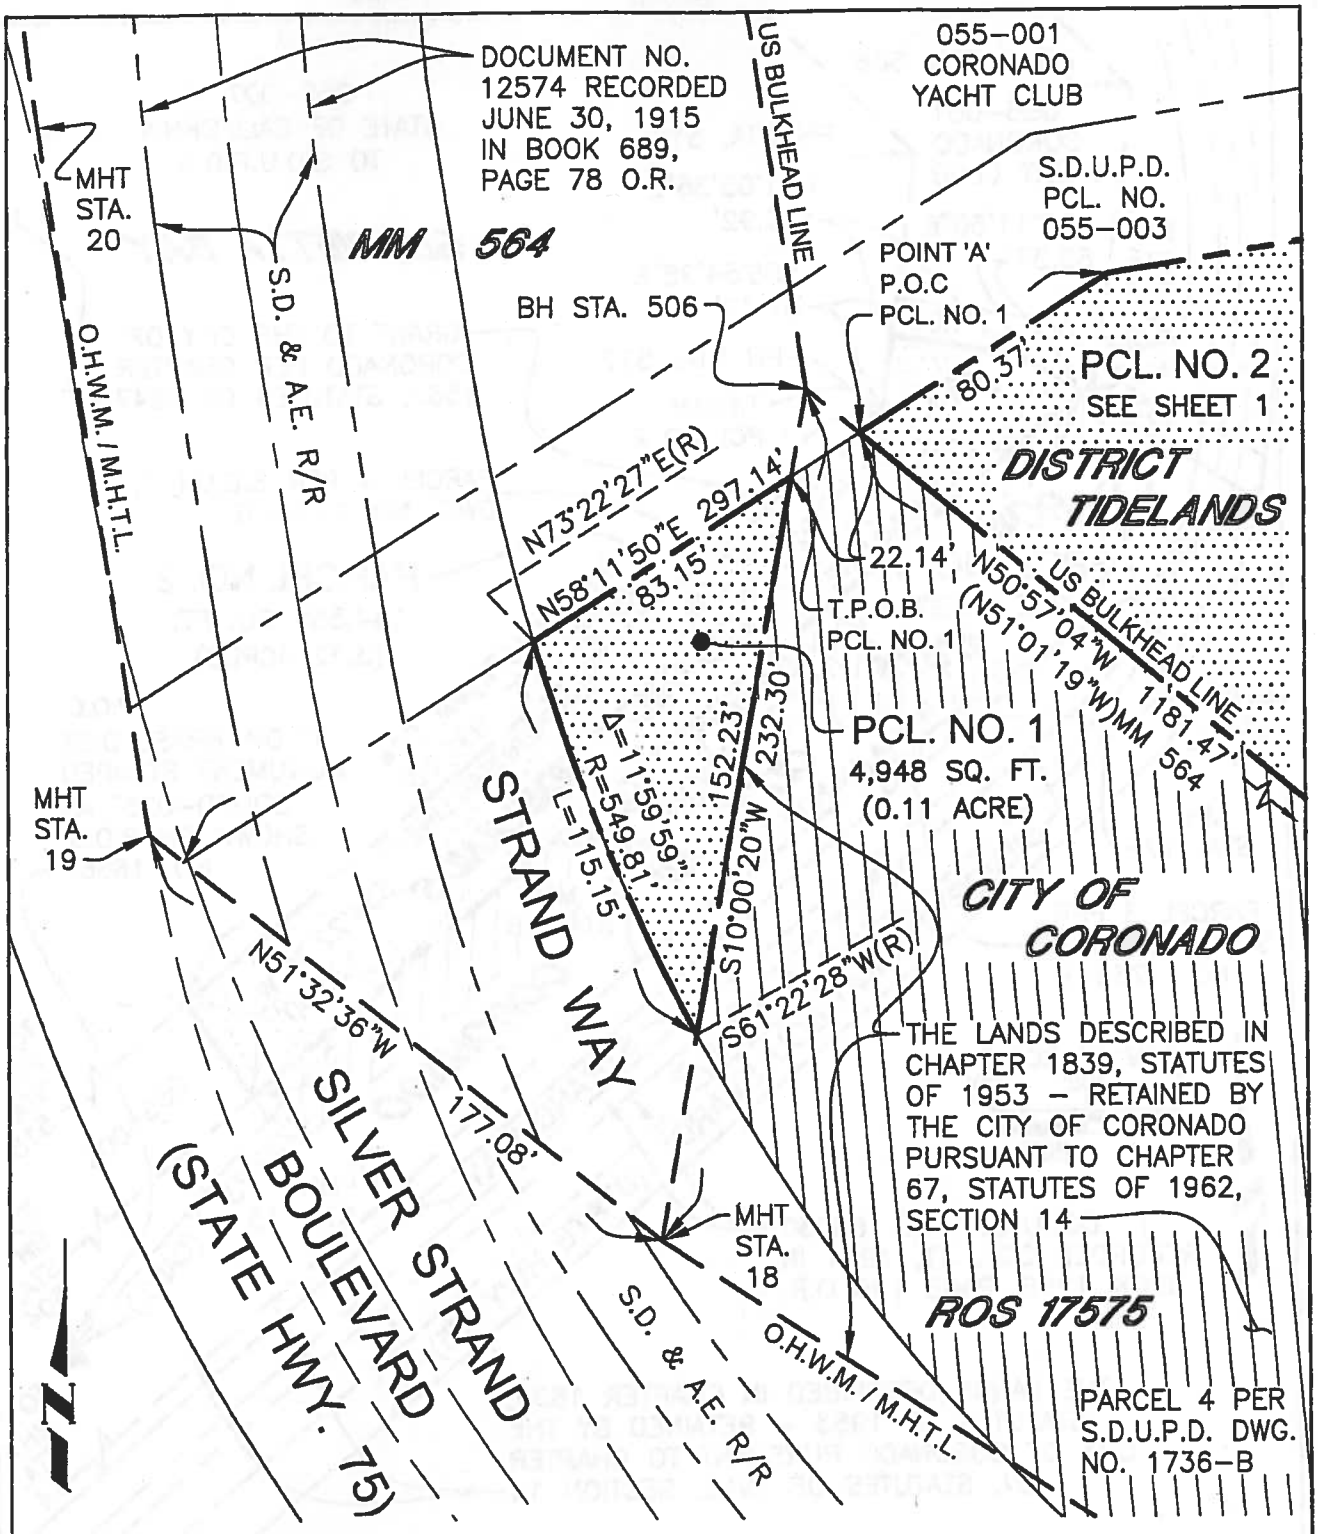

NOTES:
1. LEASE AREAS SHOWN SHADED.
2. BEARINGS AND DISTANCES ARE GRID AND BASED UPON THE CALIFORNIA COORDINATE SYSTEM, ZONE 6, N.A.D. 83, EPOCH 1991.35.

DRAWN CSH CHECKED REVIEWED JFD	SAN DIEGO UNIFIED PORT DISTRICT TIDELAND LEASE WITHIN CORPORATE LIMITS OF CORONADO CITY OF CORONADO	DATE JULY, 2012 SCALE 1"=50' REF
APPROVED GARY L. HUS, L.S. 7019		DRAWING NO. SHEET 2 OF 2 055-005

P:\3893\SURVEY_BNDRY\Task 3A-8\3893_Dwg 055-005.dwg